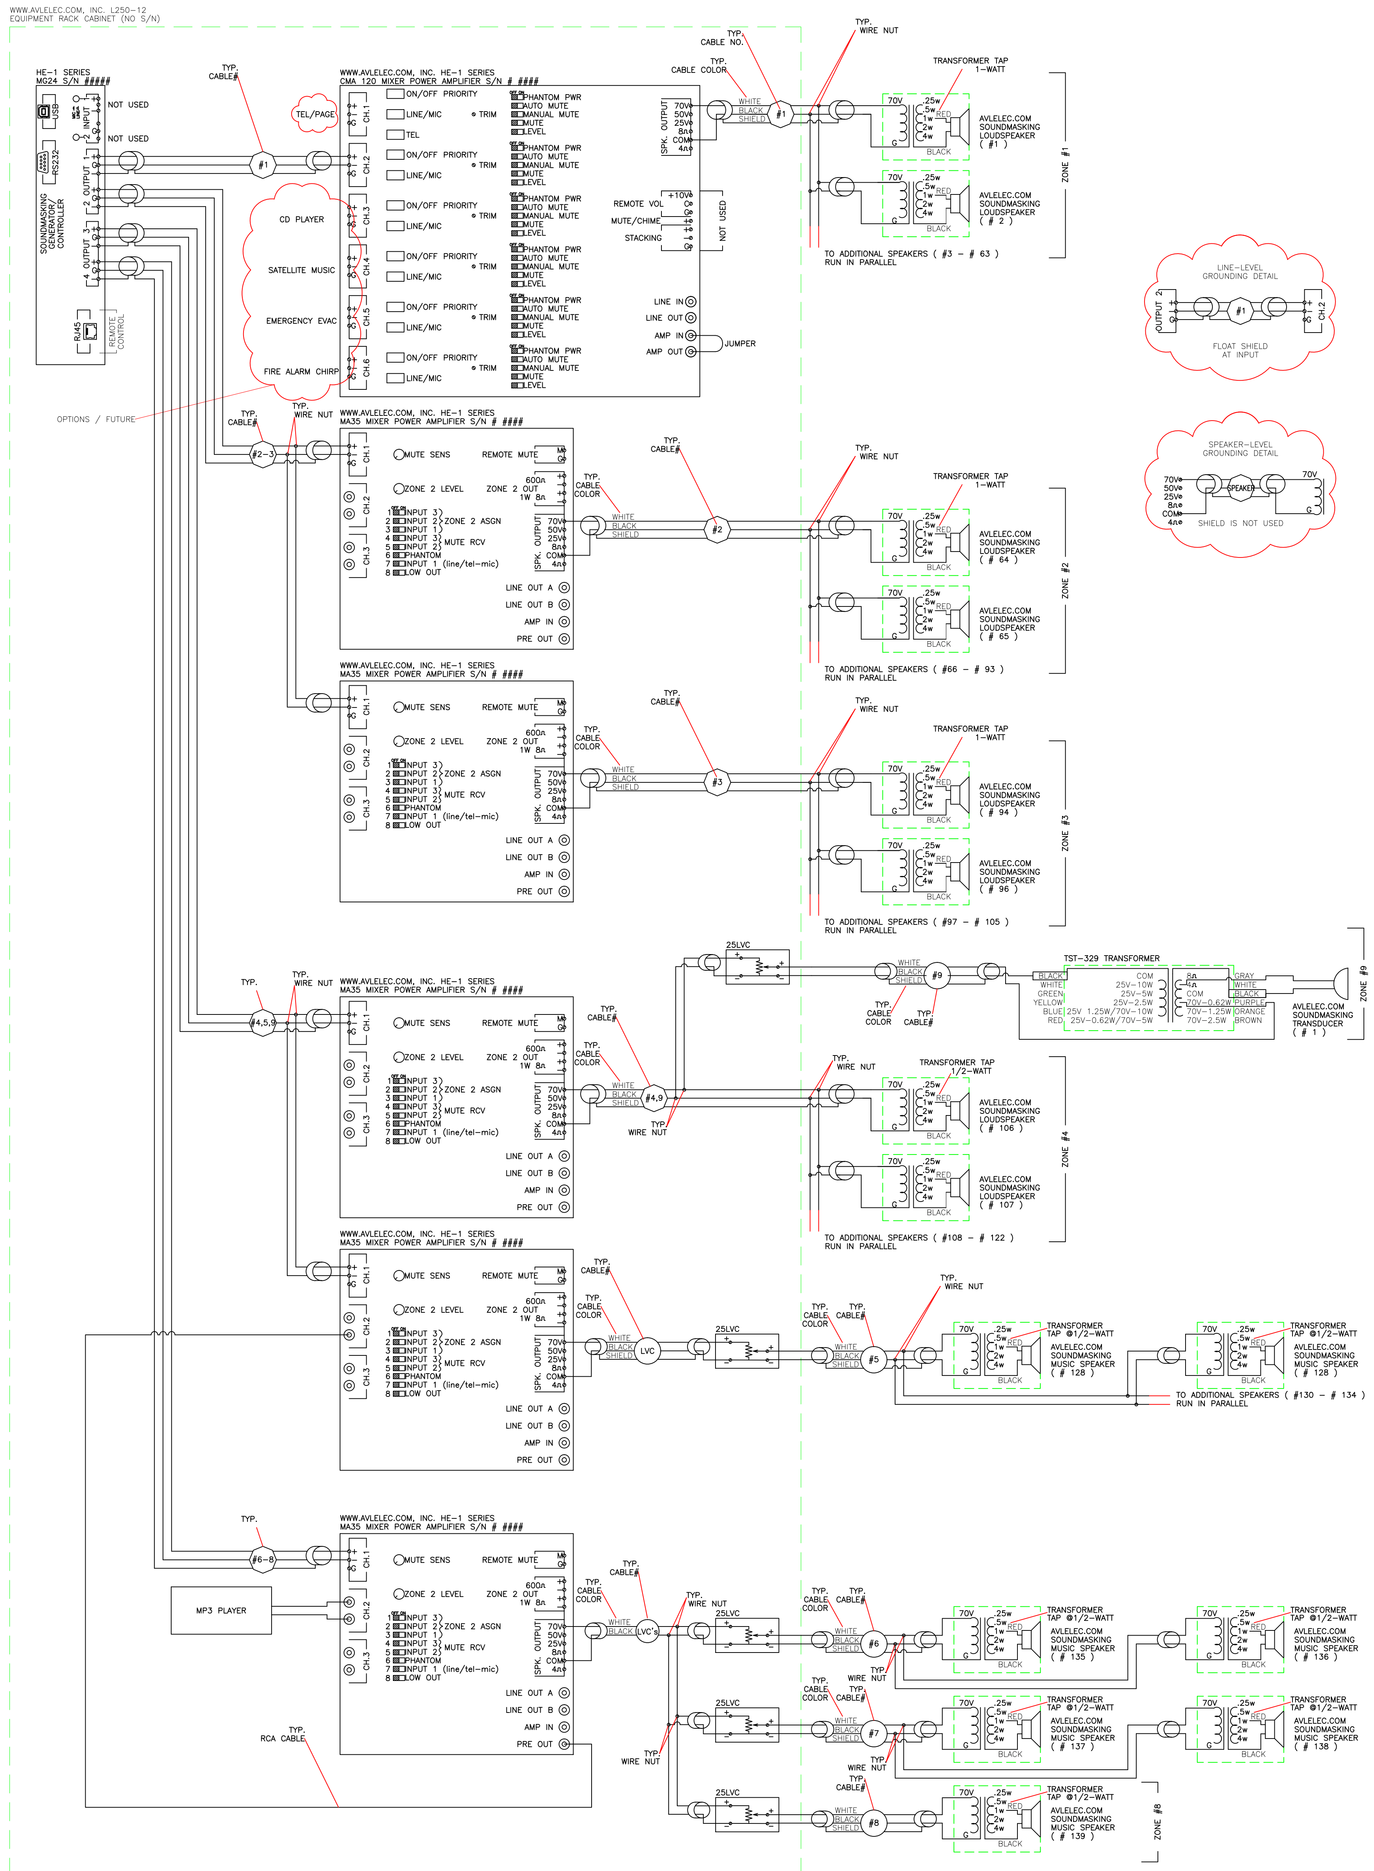

WIRING DIAGRAM

Mallesh Murugesan
Project Manger
Miami Children's Hospital
701 Waterford Way
Miami, FL 33126

DWG # 051011_MCH_WD

DATE 05 / 10 / 11

CHK'D ----------

SCALE = NA

SHEET 1 OF 1

avlelec
8641 South Warhawk Rd. Conifer, Colorado 80433
www.avlelec.com
Patrick McAllister Tel: 303-670-1099

REVISIONS	BY
05/27/11	CJC